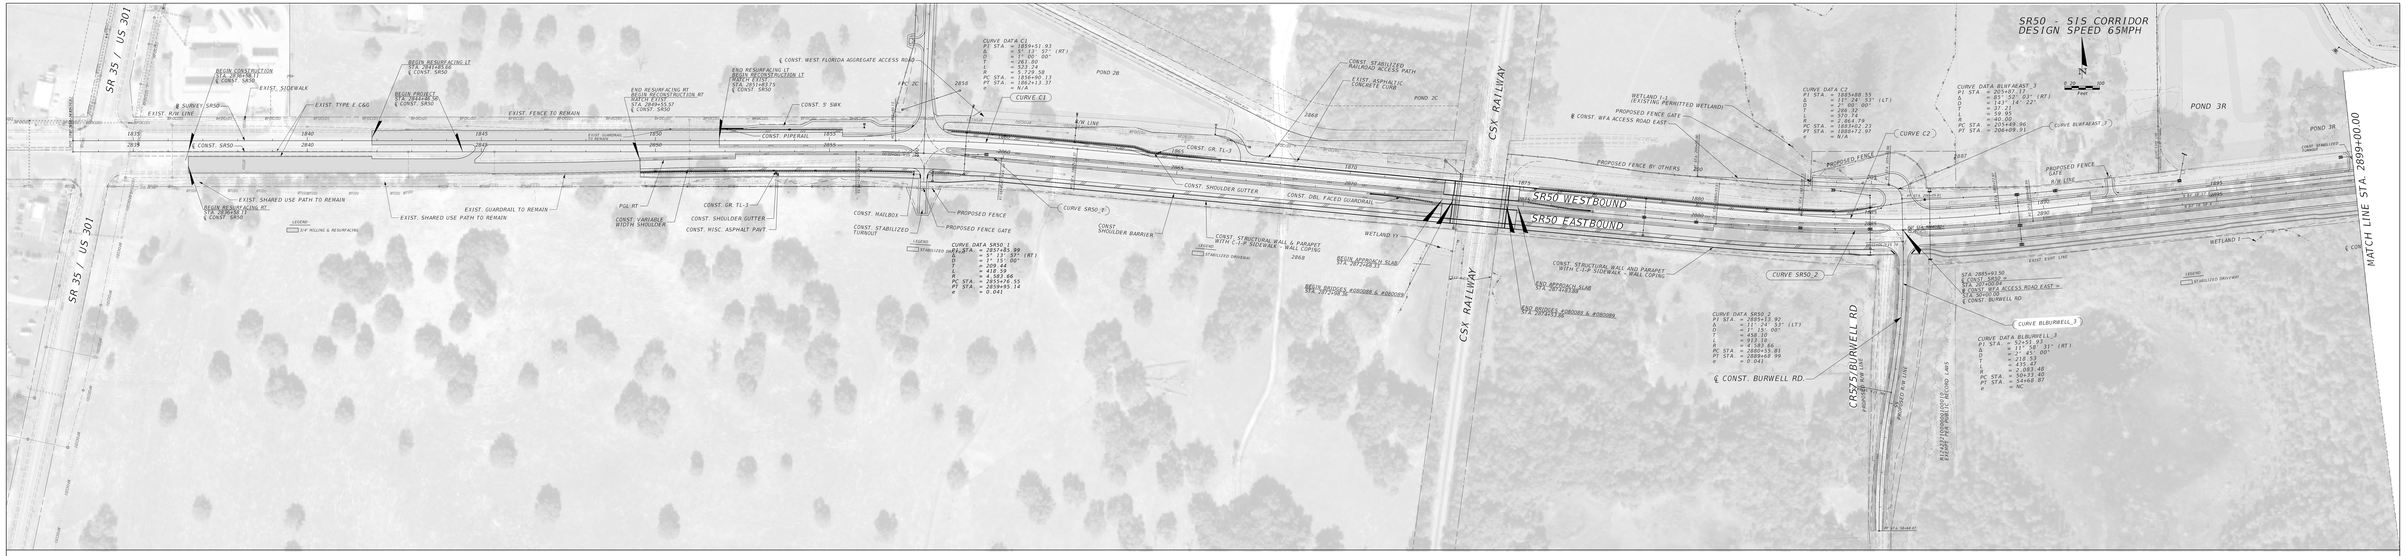

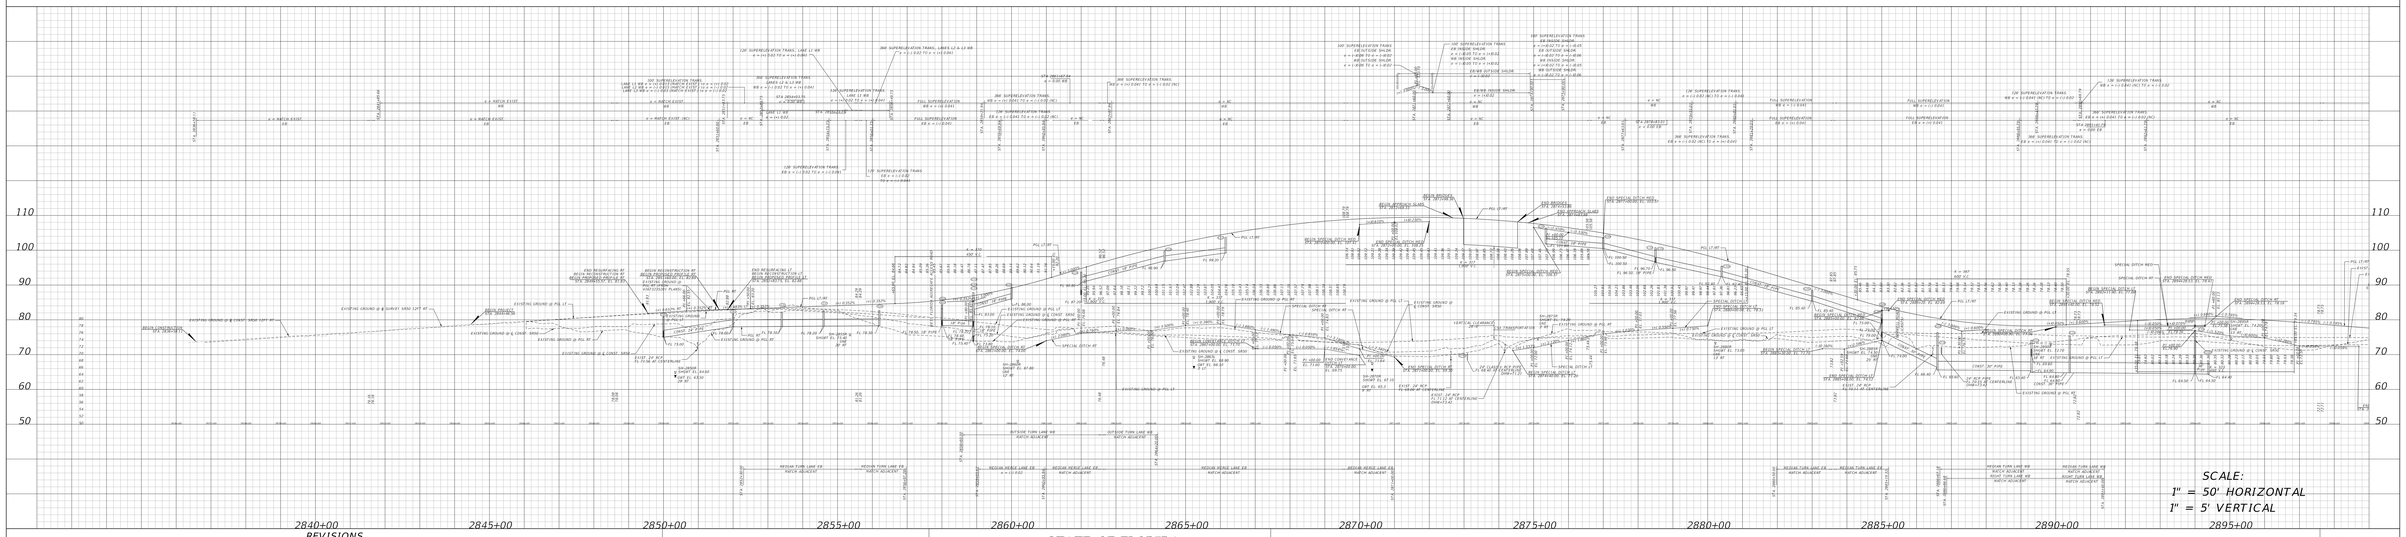

REVISIONS

DATE	DESCRIPTION	DATE	DESCRIPTION

DONALD W. BROWN, P.E.
P.E. LICENSE NUMBER 59272
DRMP, INC.
941 LAKE BALDWIN LANE
ORLANDO, FL 32814

STATE OF FLORIDA
DEPARTMENT OF TRANSPORTATION

ROAD NO.	COUNTY	FINANCIAL PROJECT ID
SR 50	HERNANDO	442835-1-52-01

SR 50 CEI ROLL PLOT

SHEET NO. 1

tkayali 5/20/2021 4:43:40 PM T:\17-0535_000\44283515201\roadway_CEI_Rollplots\PLANRD_CEI_ROLLPLOT_01.dgn

MAY 2021

SCALE
1" = 50' HORIZONTAL
1" = 5' VERTICAL

REVISIONS

DATE	DESCRIPTION	DATE	DESCRIPTION

DONALD W. BROWN, P.E.
P.E. LICENSE NUMBER 59272
DRMP, INC.
941 LAKE BALDWIN LANE
ORLANDO, FL 32814

STATE OF FLORIDA
DEPARTMENT OF TRANSPORTATION

ROAD NO.	COUNTY	FINANCIAL PROJECT ID
SR 50	HERNANDO	442835-1-52-01

SR 50 CEI ROLL PLOT

SHEET NO. 2

tkayali 5/20/2021 4:53:45 PM T:\17-0535_000\44283515201\roadway_CEI_Rollplots\PLANRD_CEI_ROLLPLOT_02.dgn

MAY 2021

SCALE:
1" = 50' HORIZONTAL
1" = 5' VERTICAL

REVISIONS

DATE	DESCRIPTION	DATE	DESCRIPTION

DONALD W. BROWN, P.E.
P.E. LICENSE NUMBER 59272
DRMP, INC.
941 LAKE BALDWIN LANE
ORLANDO, FL 32814

STATE OF FLORIDA
DEPARTMENT OF TRANSPORTATION

ROAD NO.	COUNTY	FINANCIAL PROJECT ID
SR 50	HERNANDO	442835-1-52-01

SR 50 CEI ROLL PLOT

SHEET NO. 3

tkayali 5/20/2021 4:48:45 PM T:\17-0535_000\44283515201\roadway_CEI_Rollplots\PLANRD_CEI_ROLLPLOT_03.dgn

MAY 2021

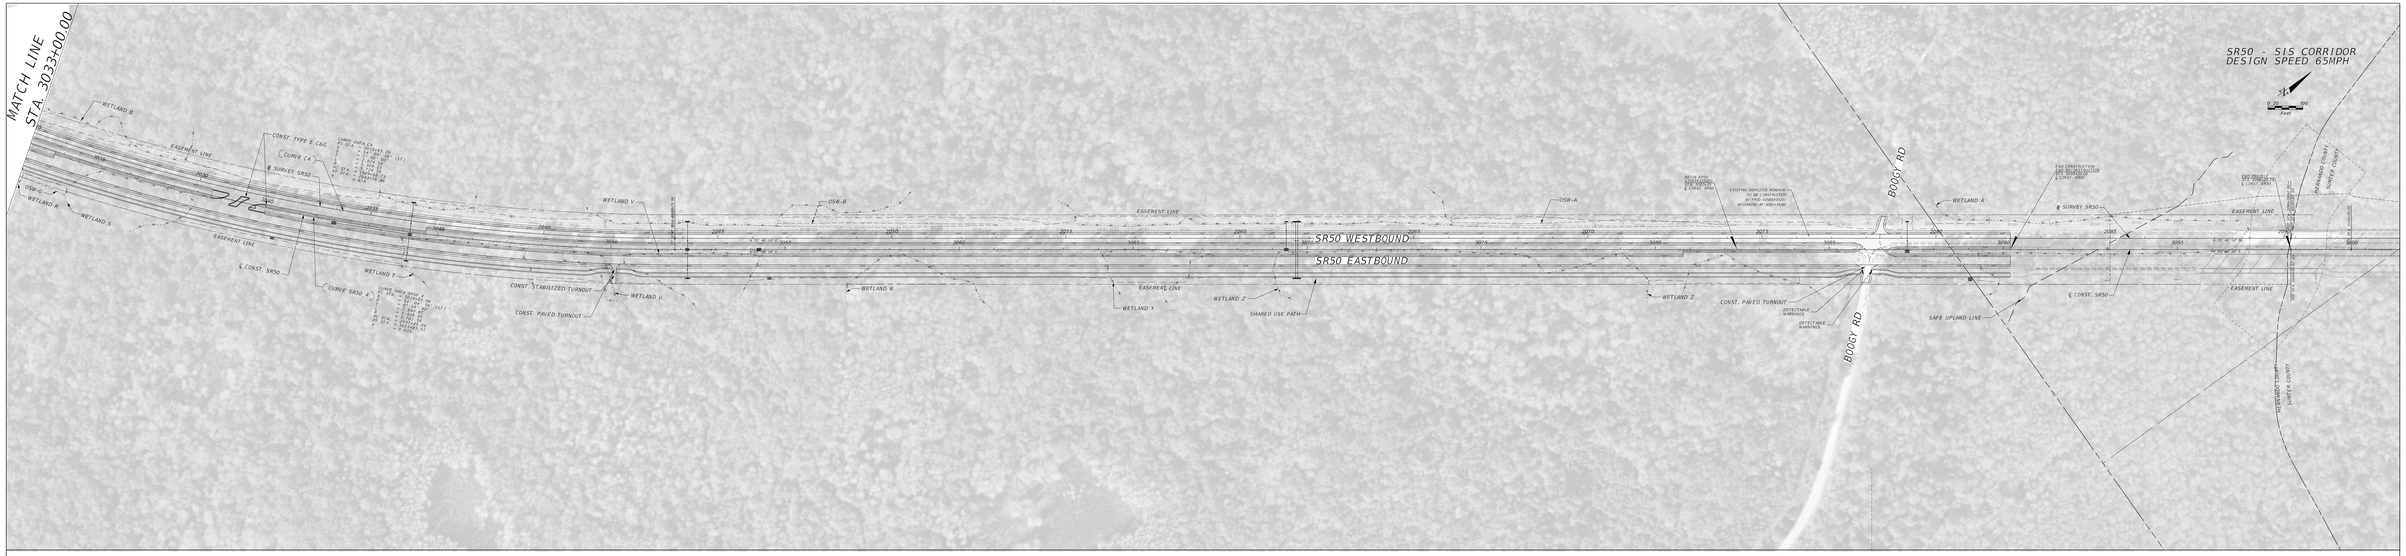

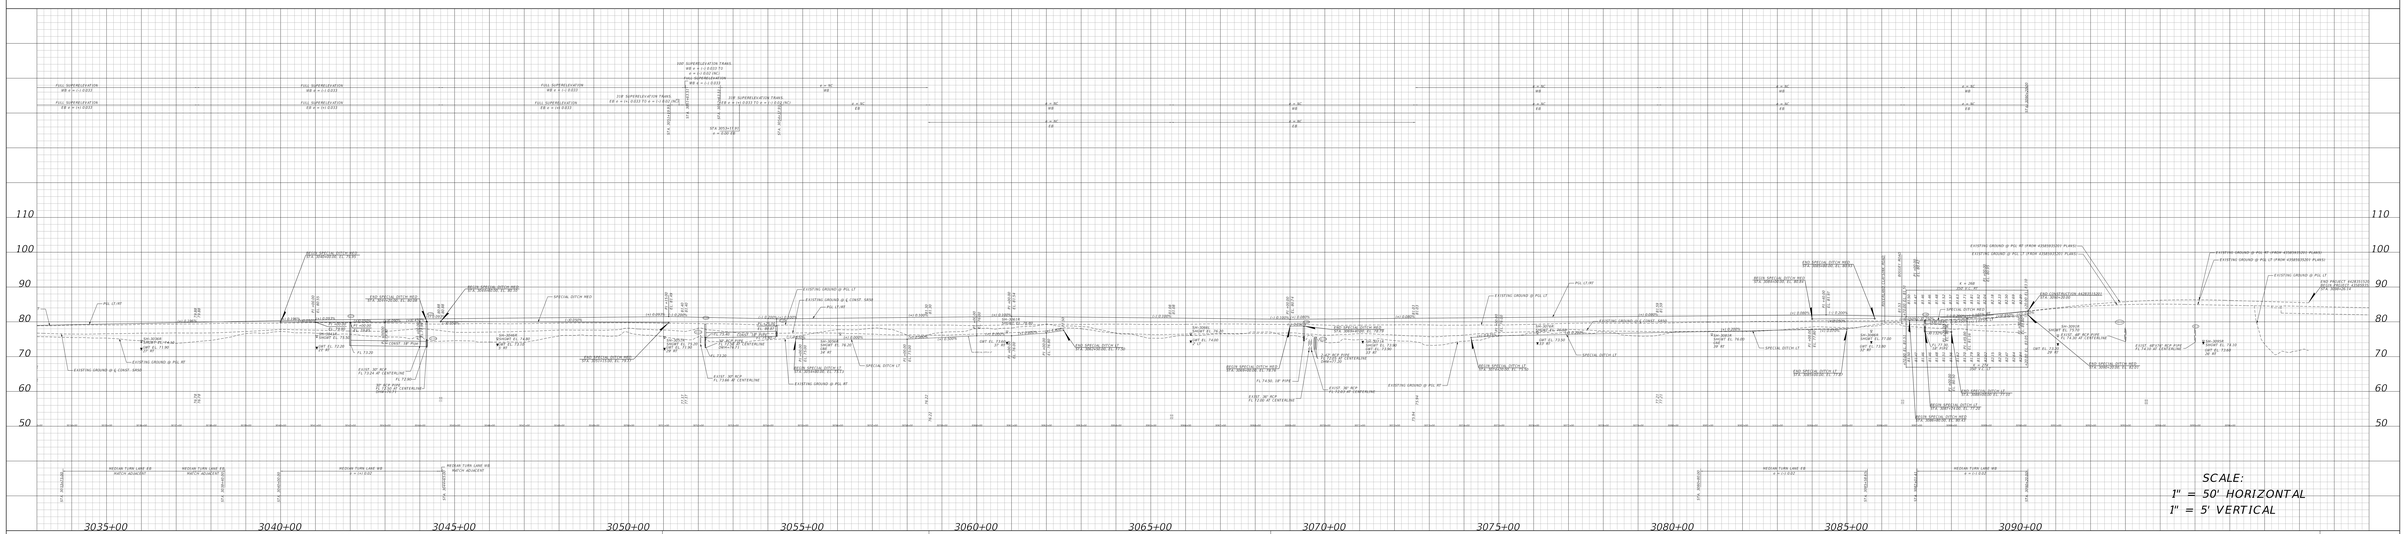

REVISIONS			
DATE	DESCRIPTION	DATE	DESCRIPTION

DONALD W. BROWN, P.E.
P.E. LICENSE NUMBER 59272
DRMP, INC.
941 LAKE BALDWIN LANE
ORLANDO, FL 32814

STATE OF FLORIDA
DEPARTMENT OF TRANSPORTATION

ROAD NO.	COUNTY	FINANCIAL PROJECT ID
SR 50	HERNANDO	442835-1-52-01

SR 50 CEI ROLL PLOT

SHEET NO. 4

tkayali 5/20/2021 4:50:57 PM T:\17-0535_000\44283515201\roadway_CEI_Rollplots\PLANRD_CEI_ROLLPLOT_04.dgn

MAY 2021