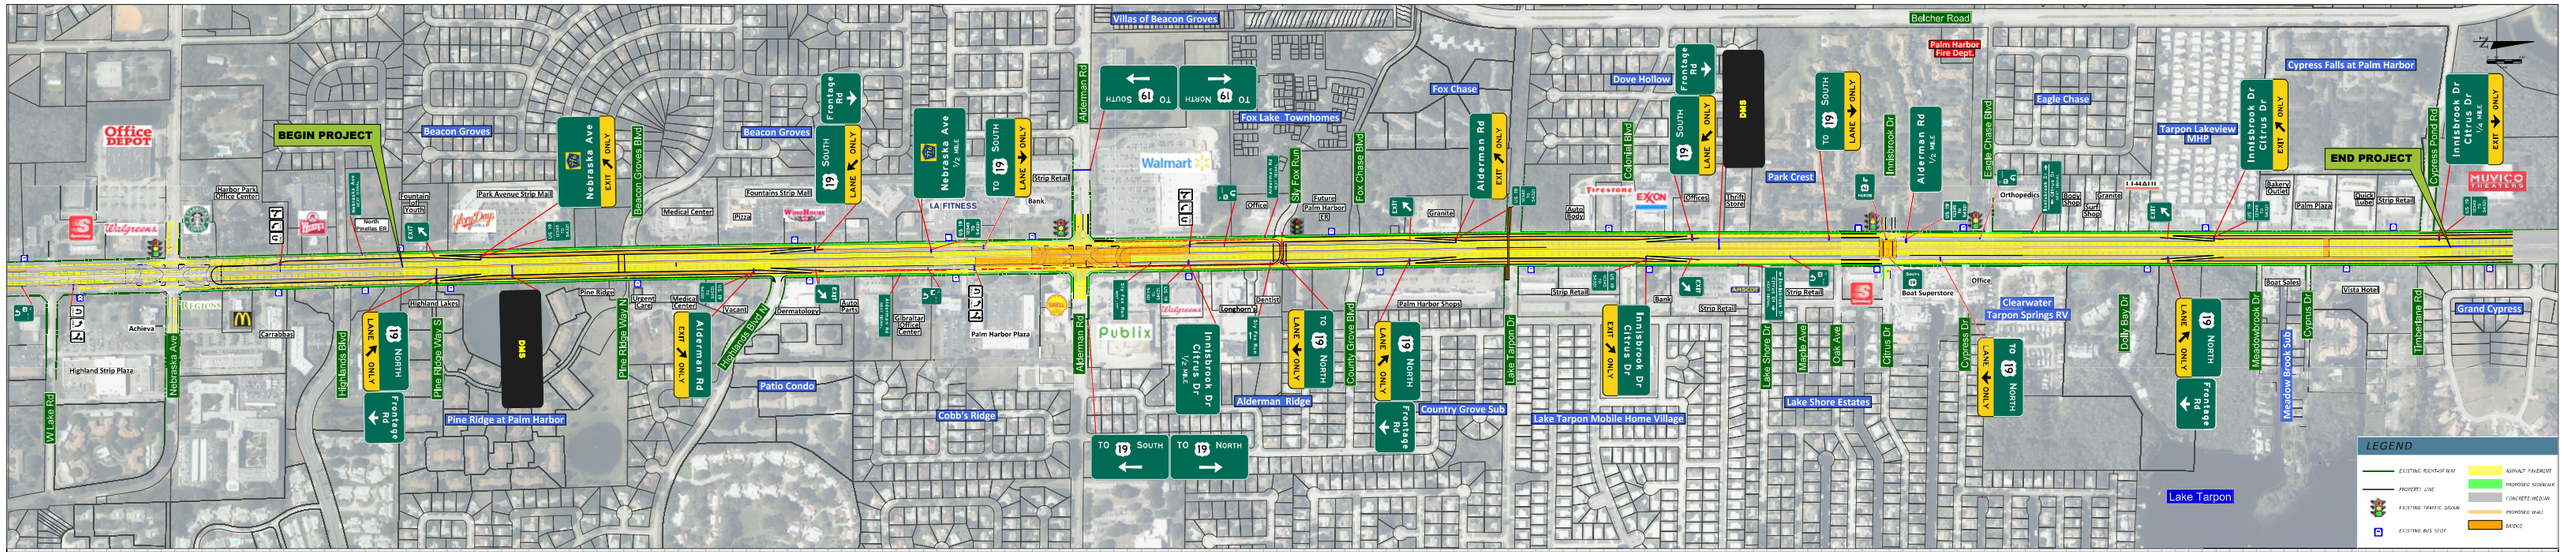

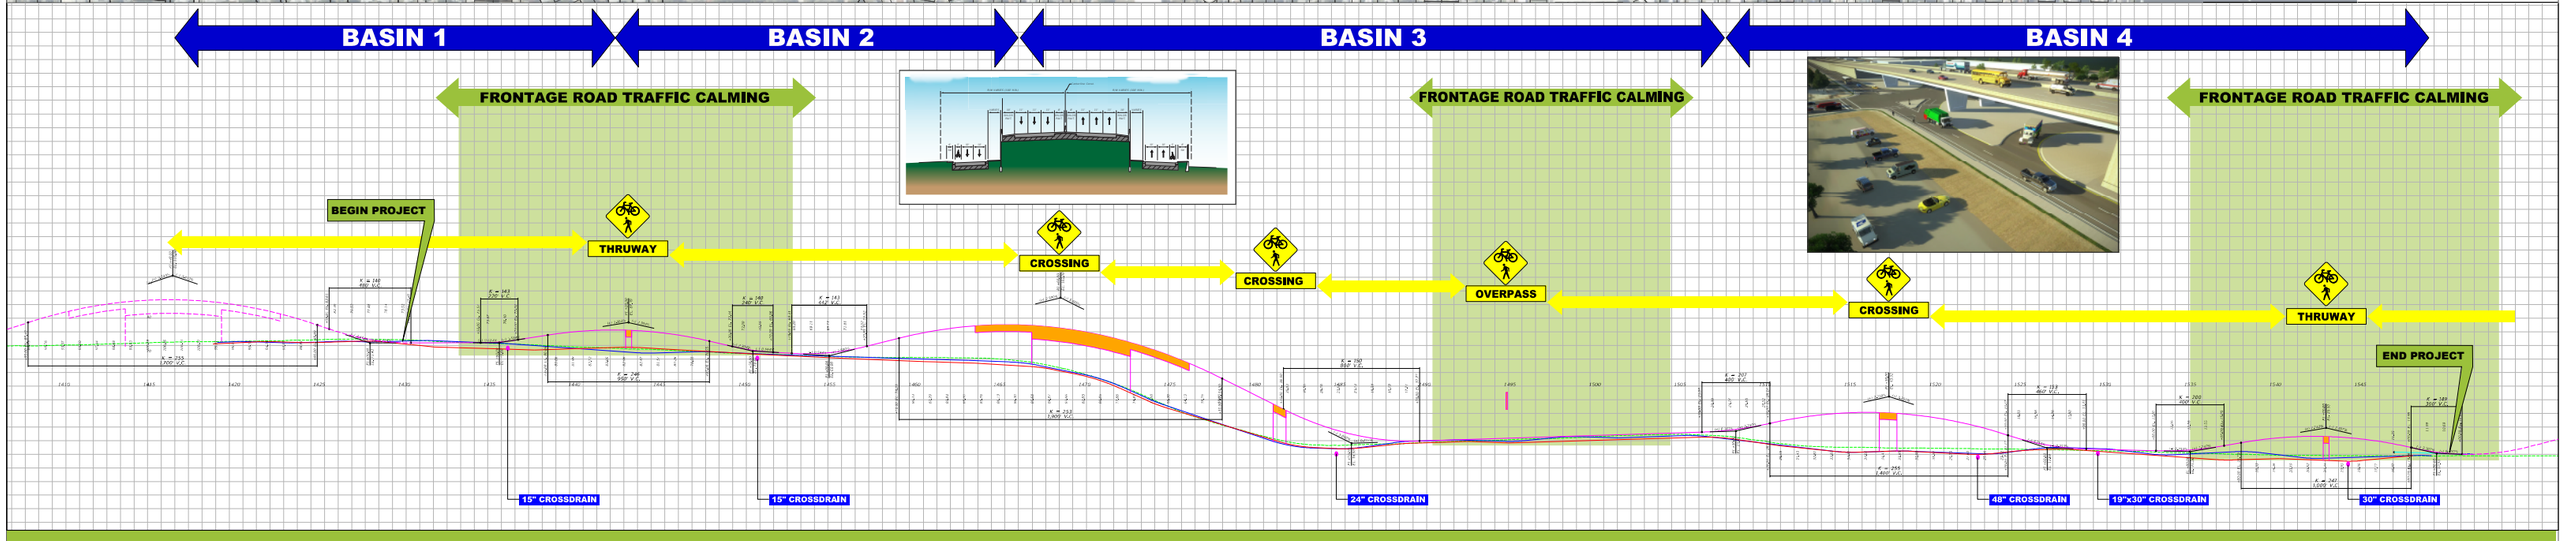

PRELIMINARY - SUBJECT TO CHANGE - FOR CONCEPTUAL PURPOSES ONLY

FDOT