FDOT

FPID: 435142-1

State Road 52 Realignment

From Uradco Place to West of Ft. King Road

PASCO County Florida — Open Spaces. Vibrant Places.

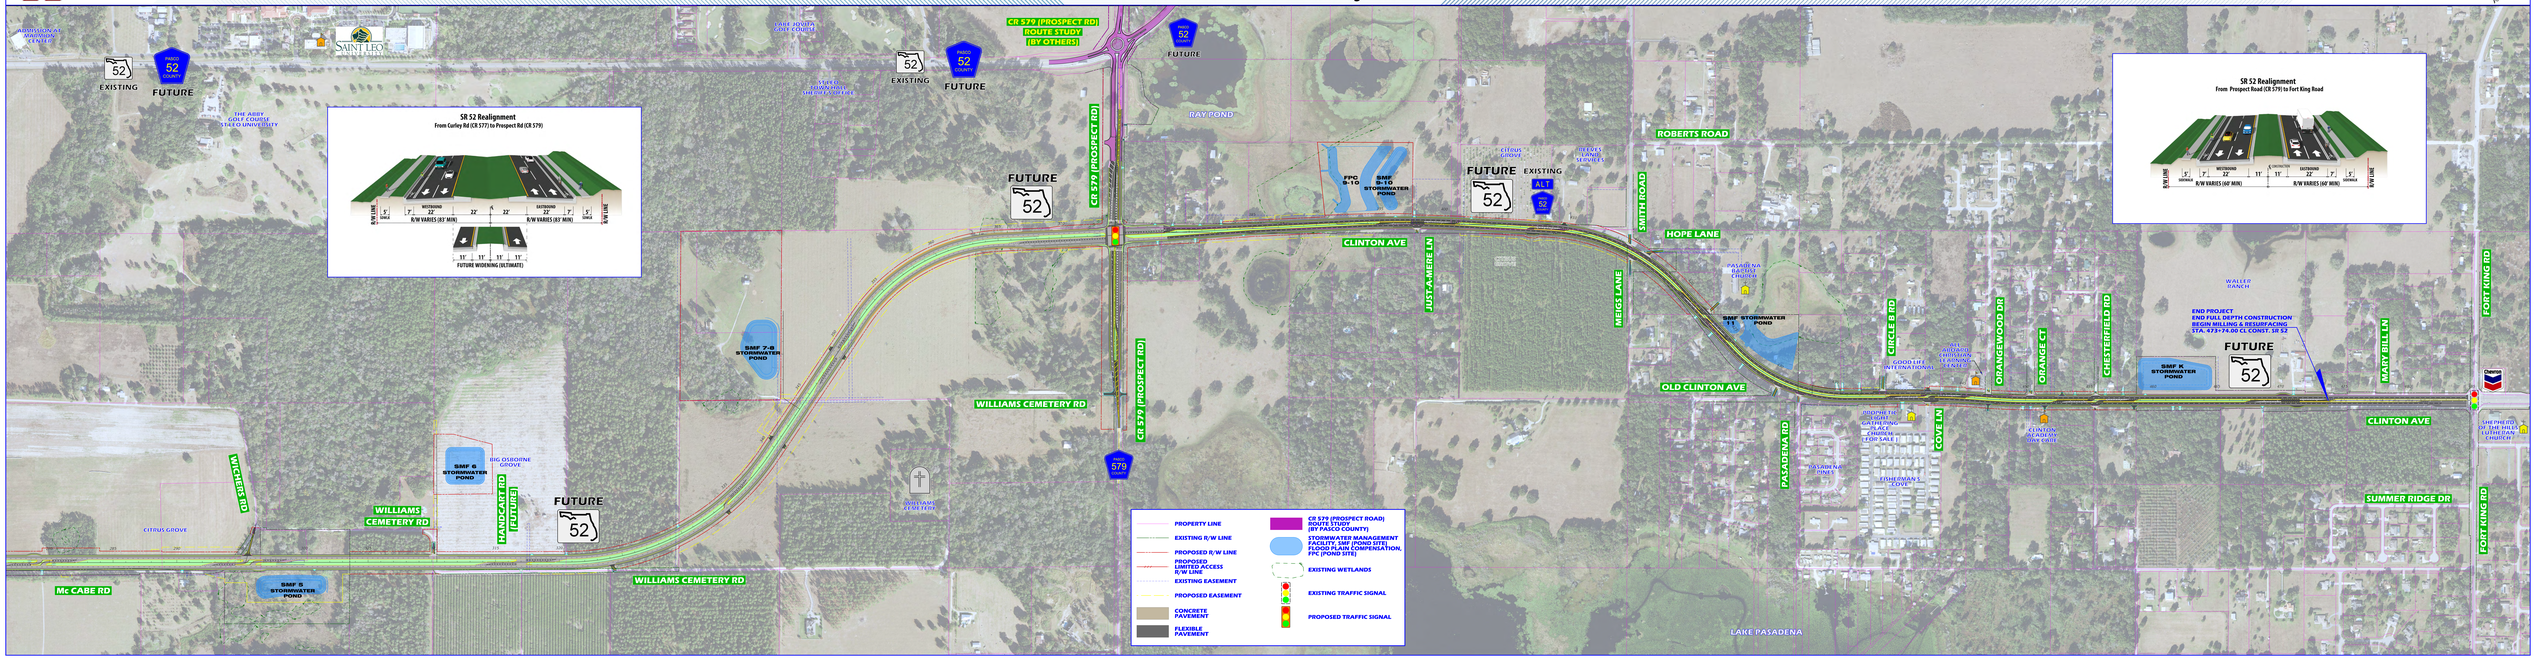

MODEL: Default USER: CAN17375 7/18/2018 8:12:59 AM P:\Projects\FDOT\DT\GEC7-703404\PASC(14)\435142-1 - SR 52 fro